



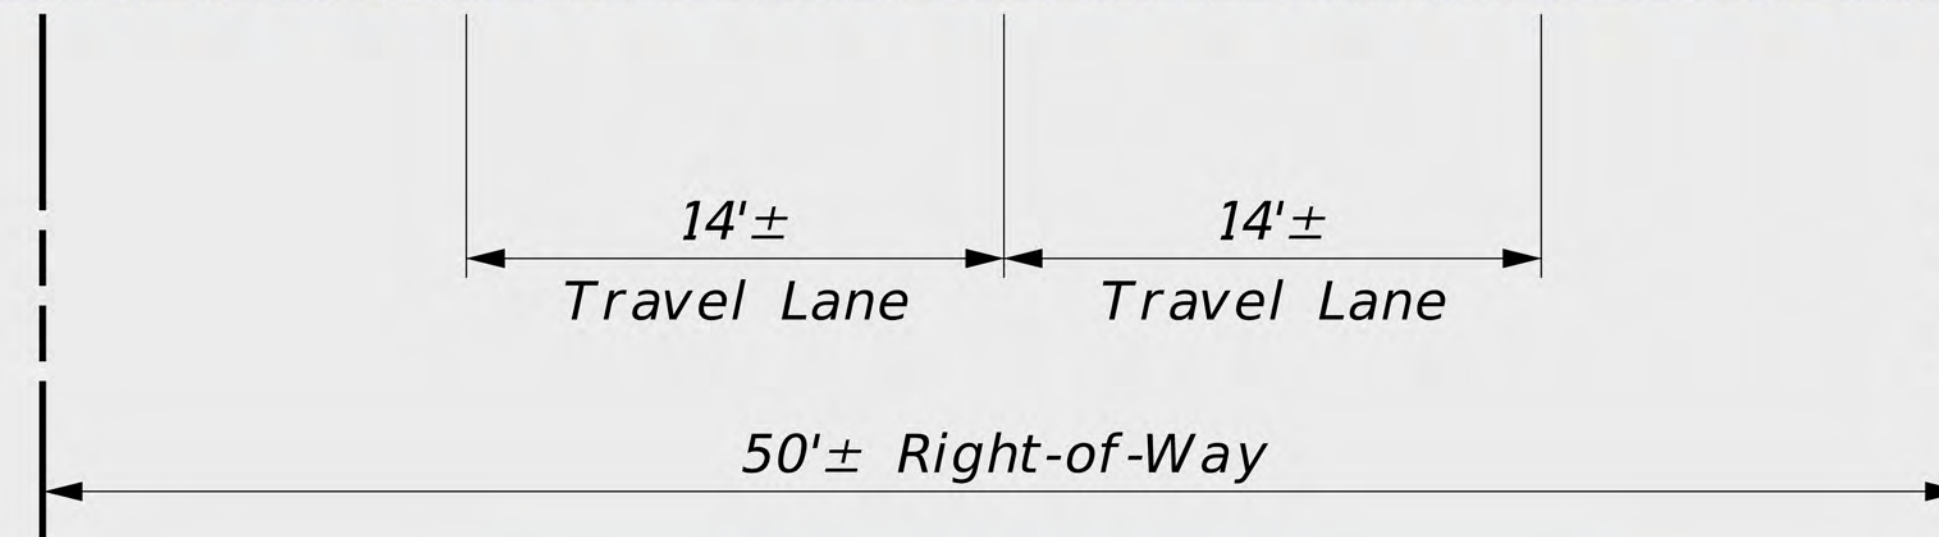


EXISTING TYPICAL SECTION

Undivided Roadway without Bike Lanes


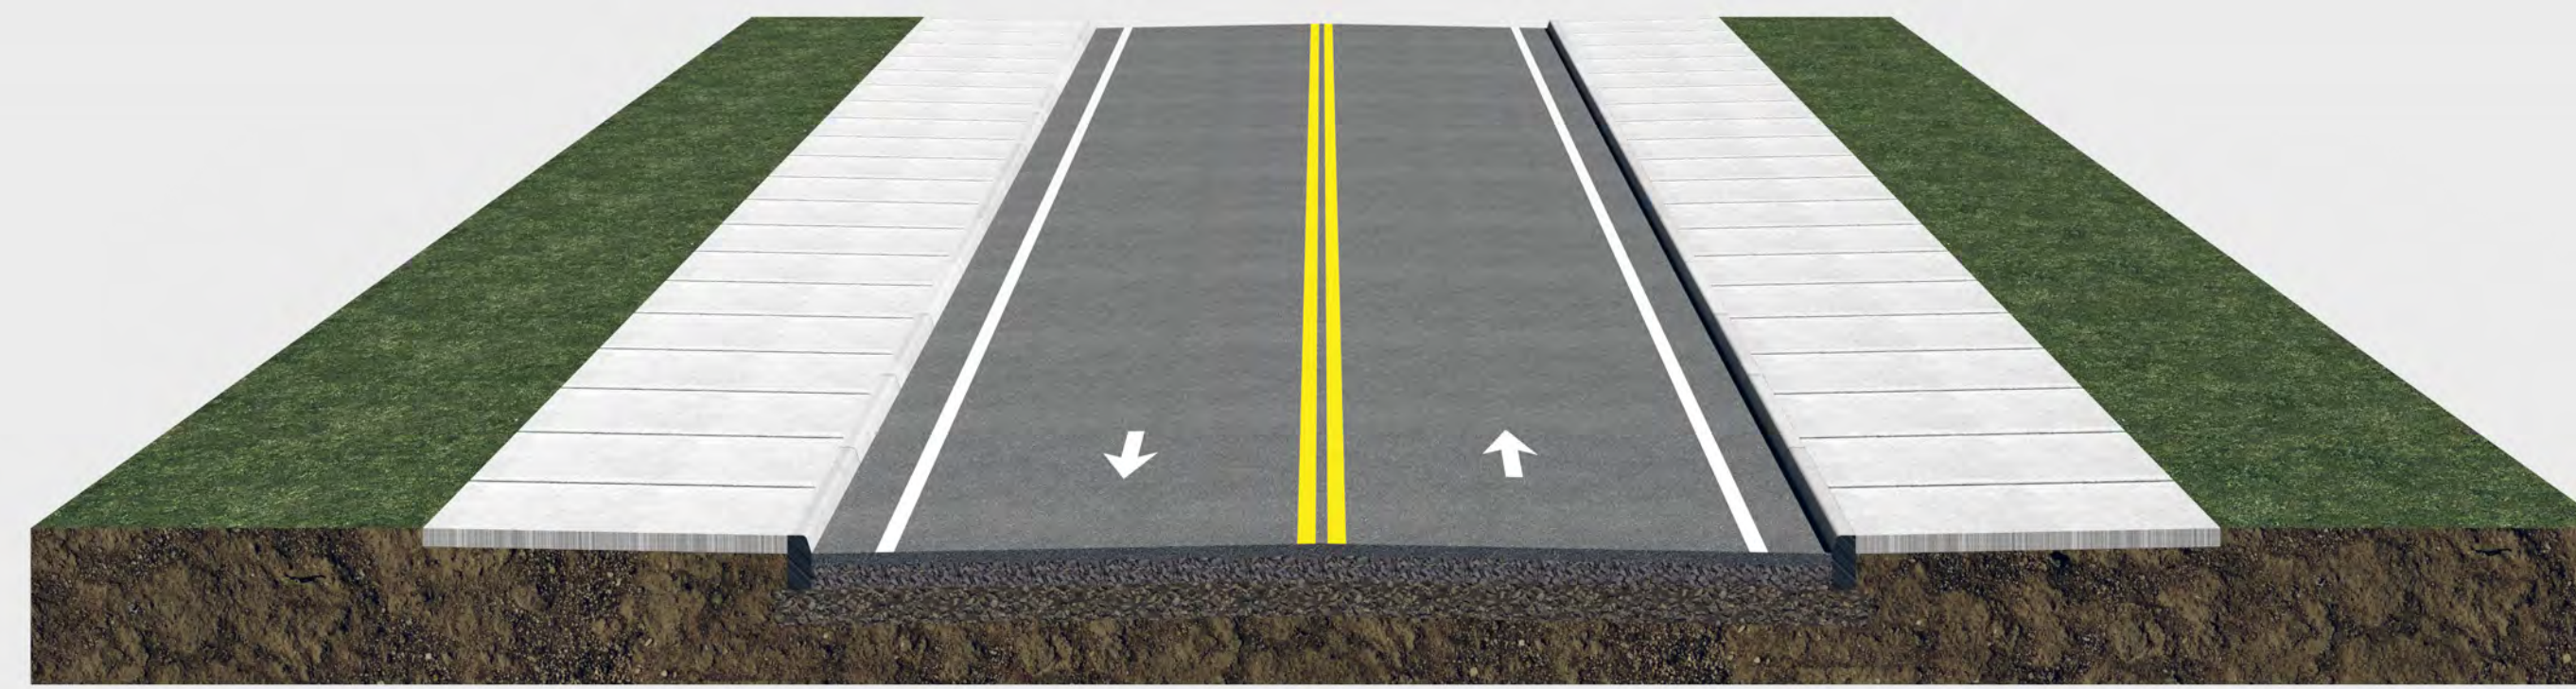


Note: Vegetation shown for presentation only

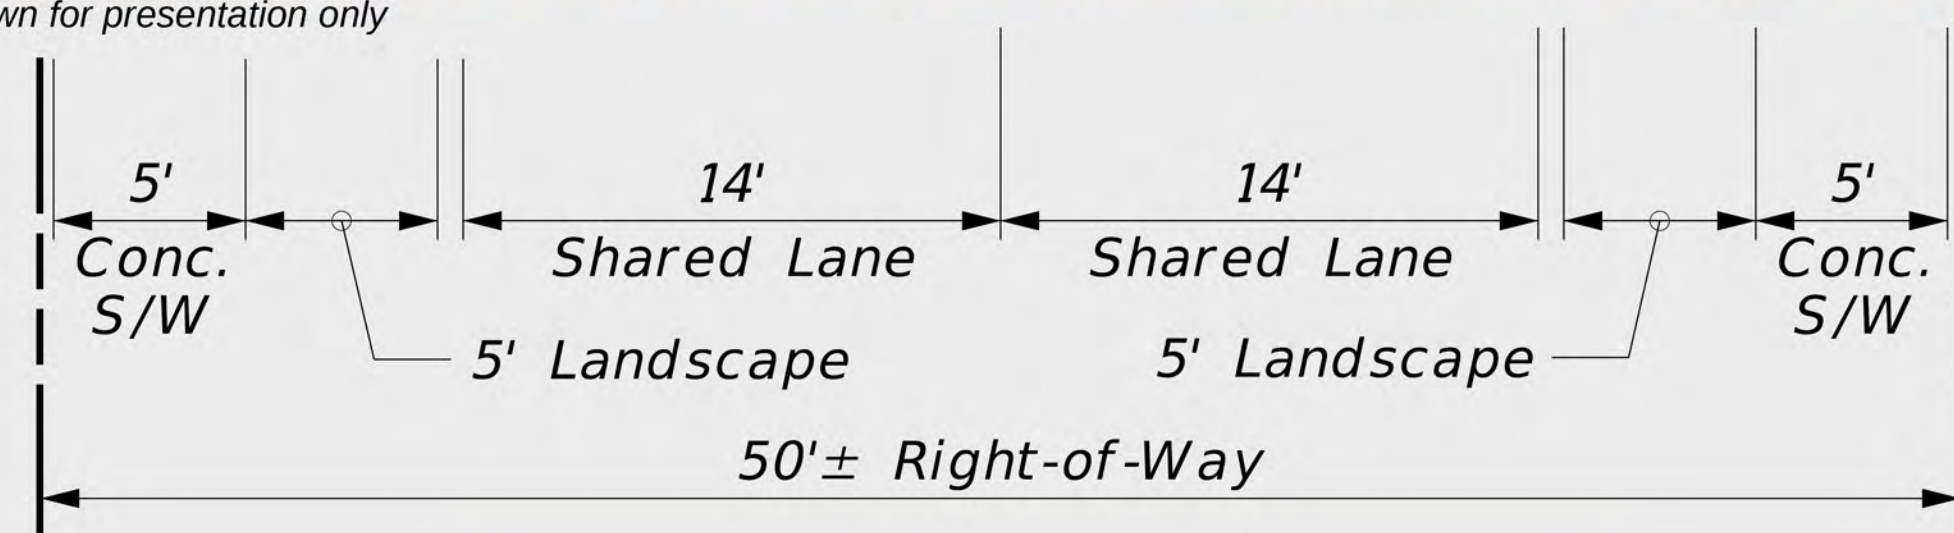

ALTERNATIVE "A"

Undivided Roadway with Shared Lane Markings

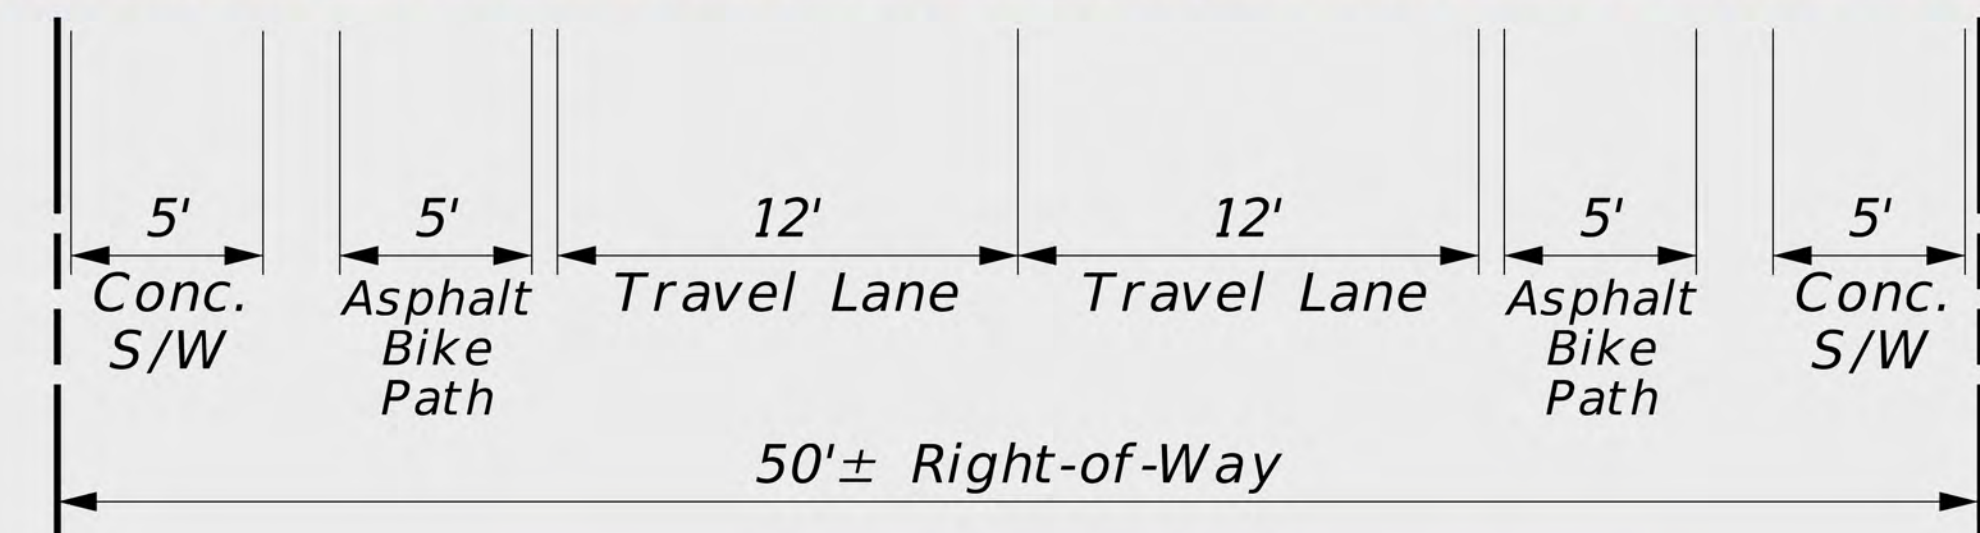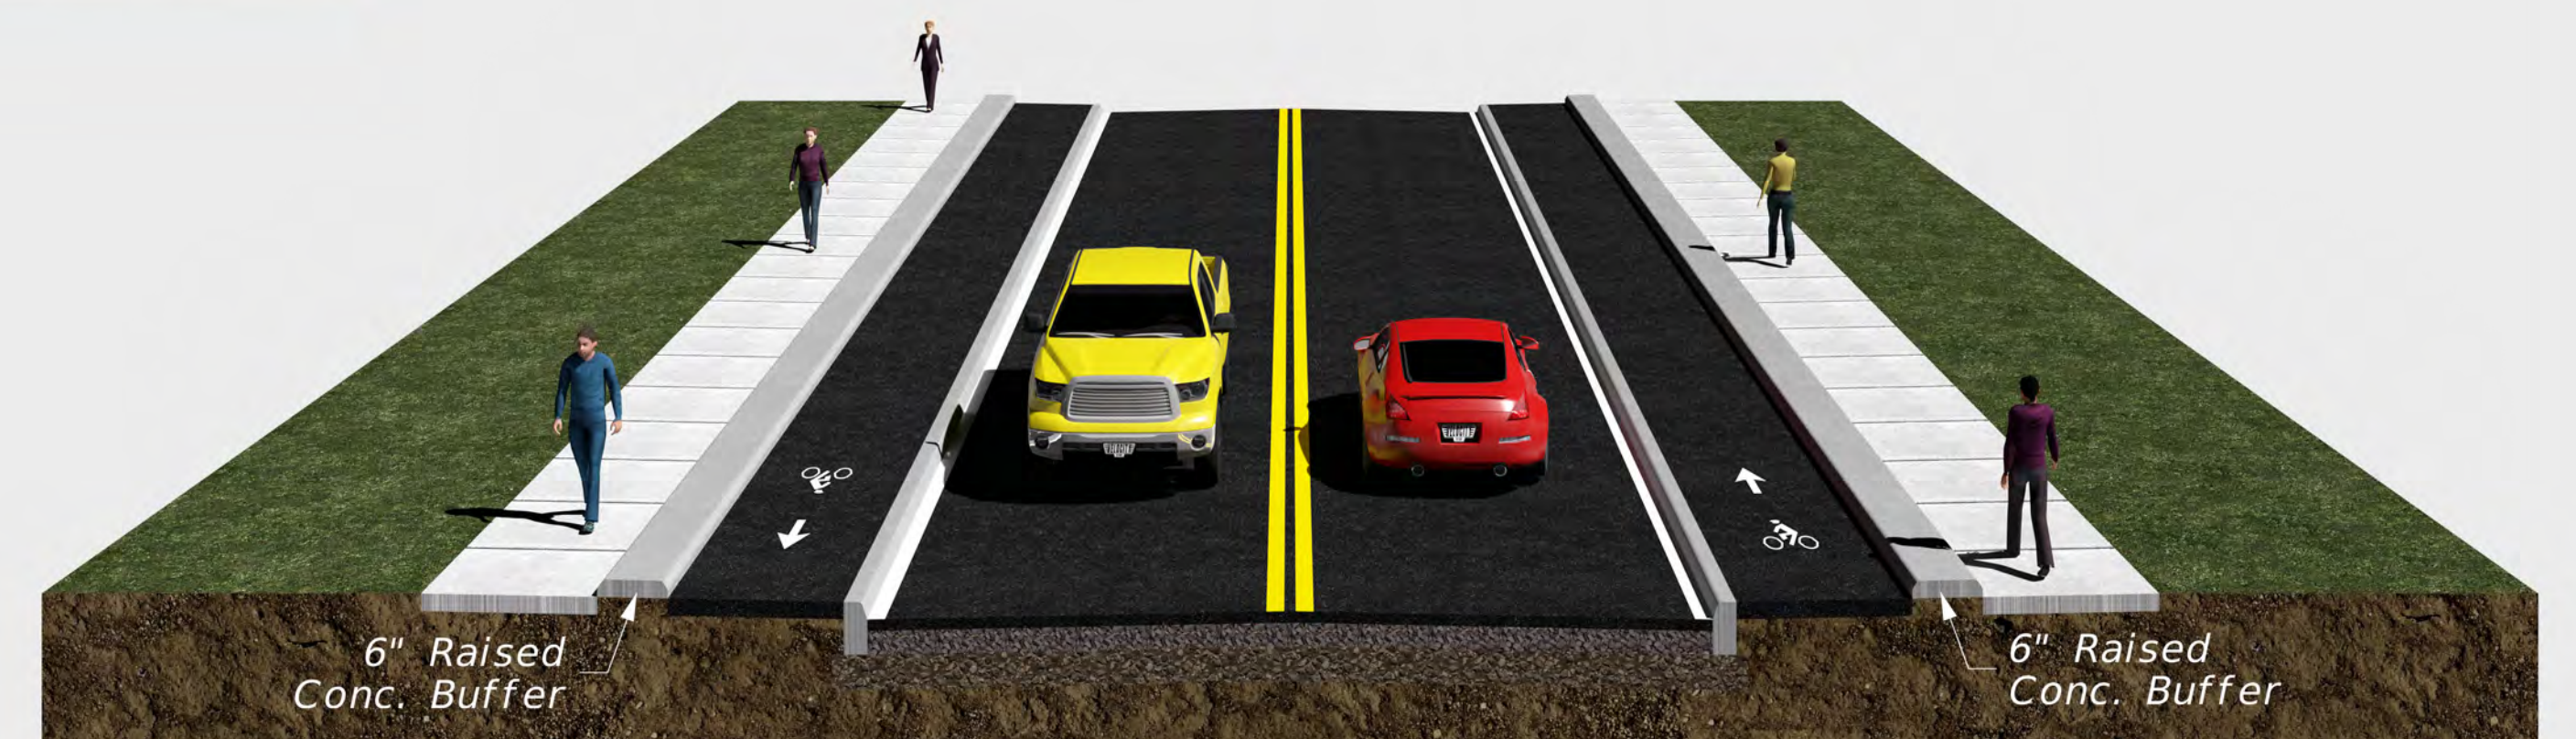

ALTERNATIVE "B"



Undivided Roadway with Separate Bike Lanes

7th Street Improvement Alternatives

SECTION No. 1: From Florida Avenue to Church Avenue

TYPICAL SECTIONS
DADE CITY, FLORIDA
AUGUST 24, 2021
PROJECT No. 2017003-040

JOHNSON
ENGINEERING

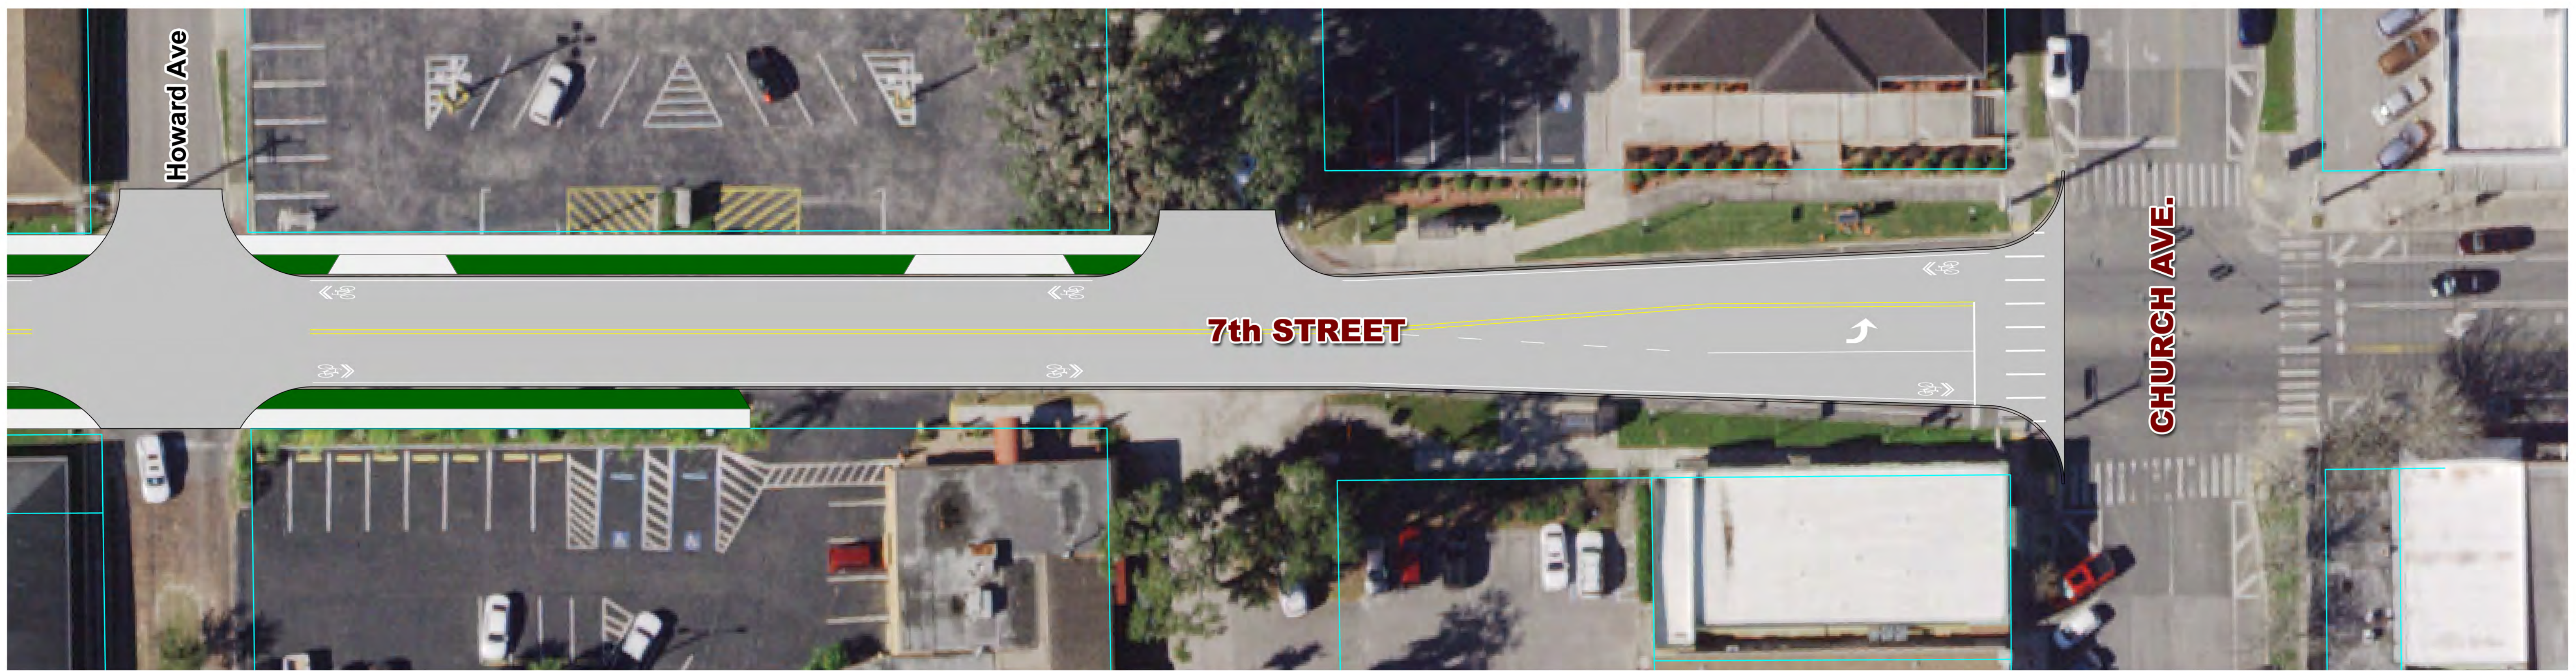
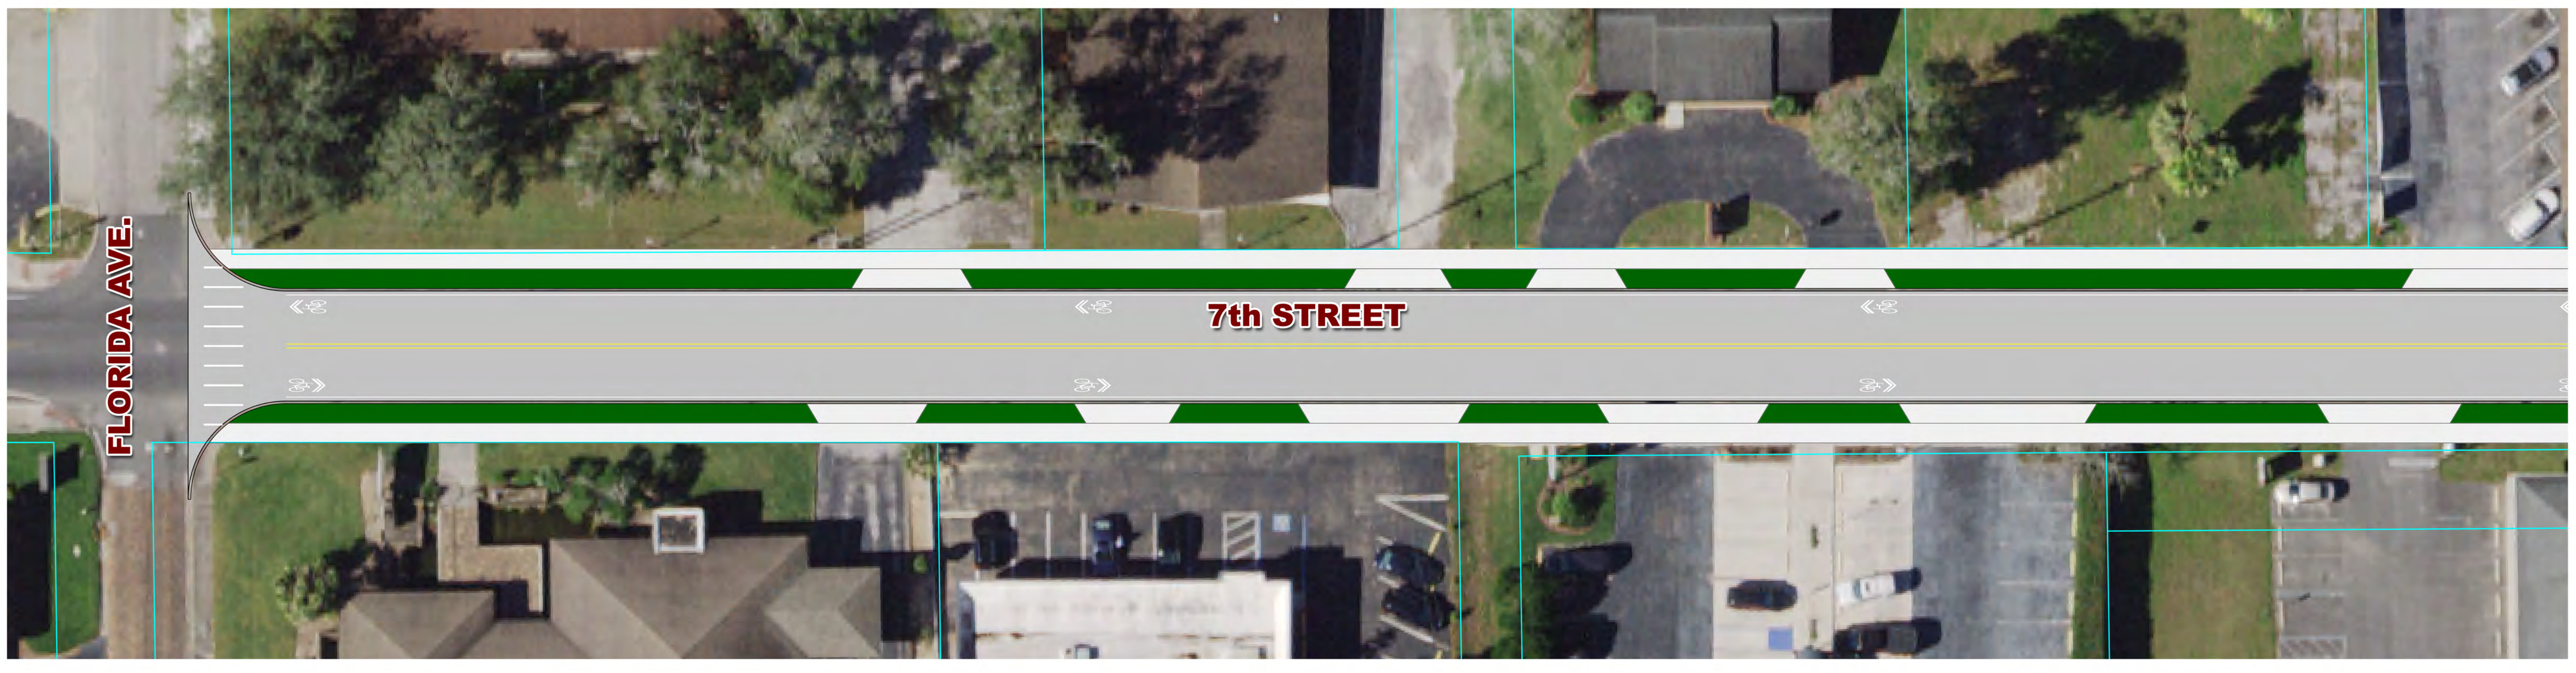


7th Street Improvement Alternatives

SECTION No. 1: From Florida Avenue to Church Avenue - Alternative "A"

ROADWAY EXHIBIT
DADE CITY, FLORIDA
AUGUST 24, 2021
PROJECT No. 2017003-040



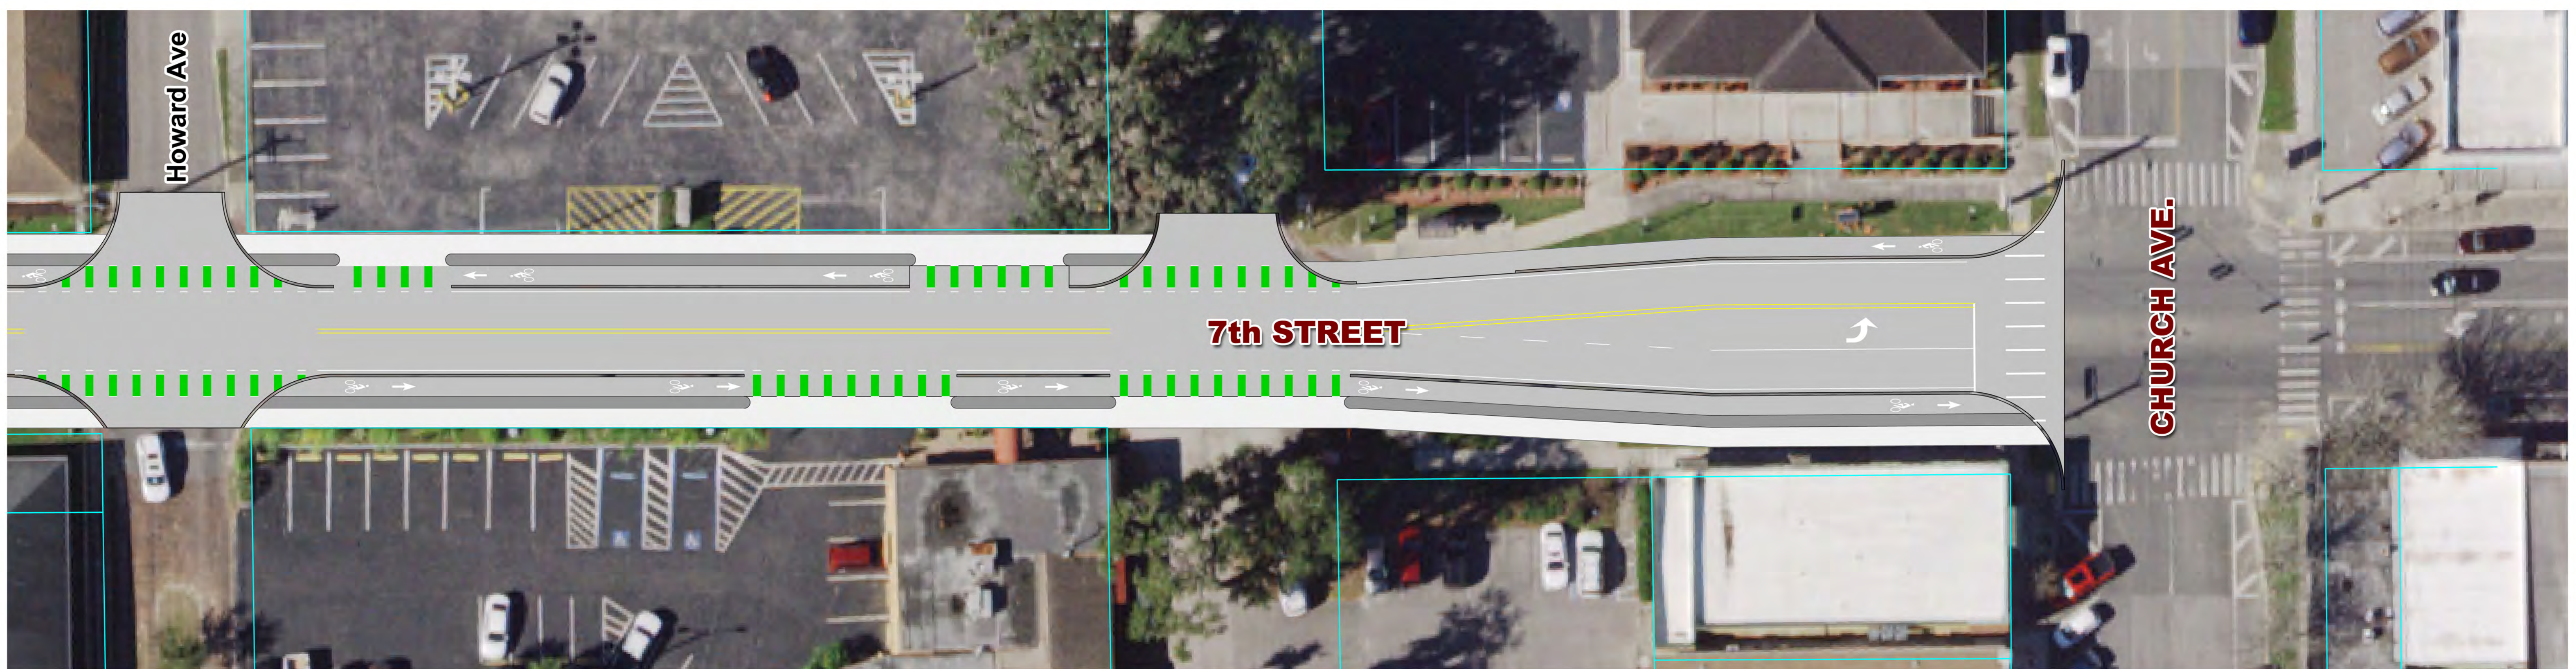
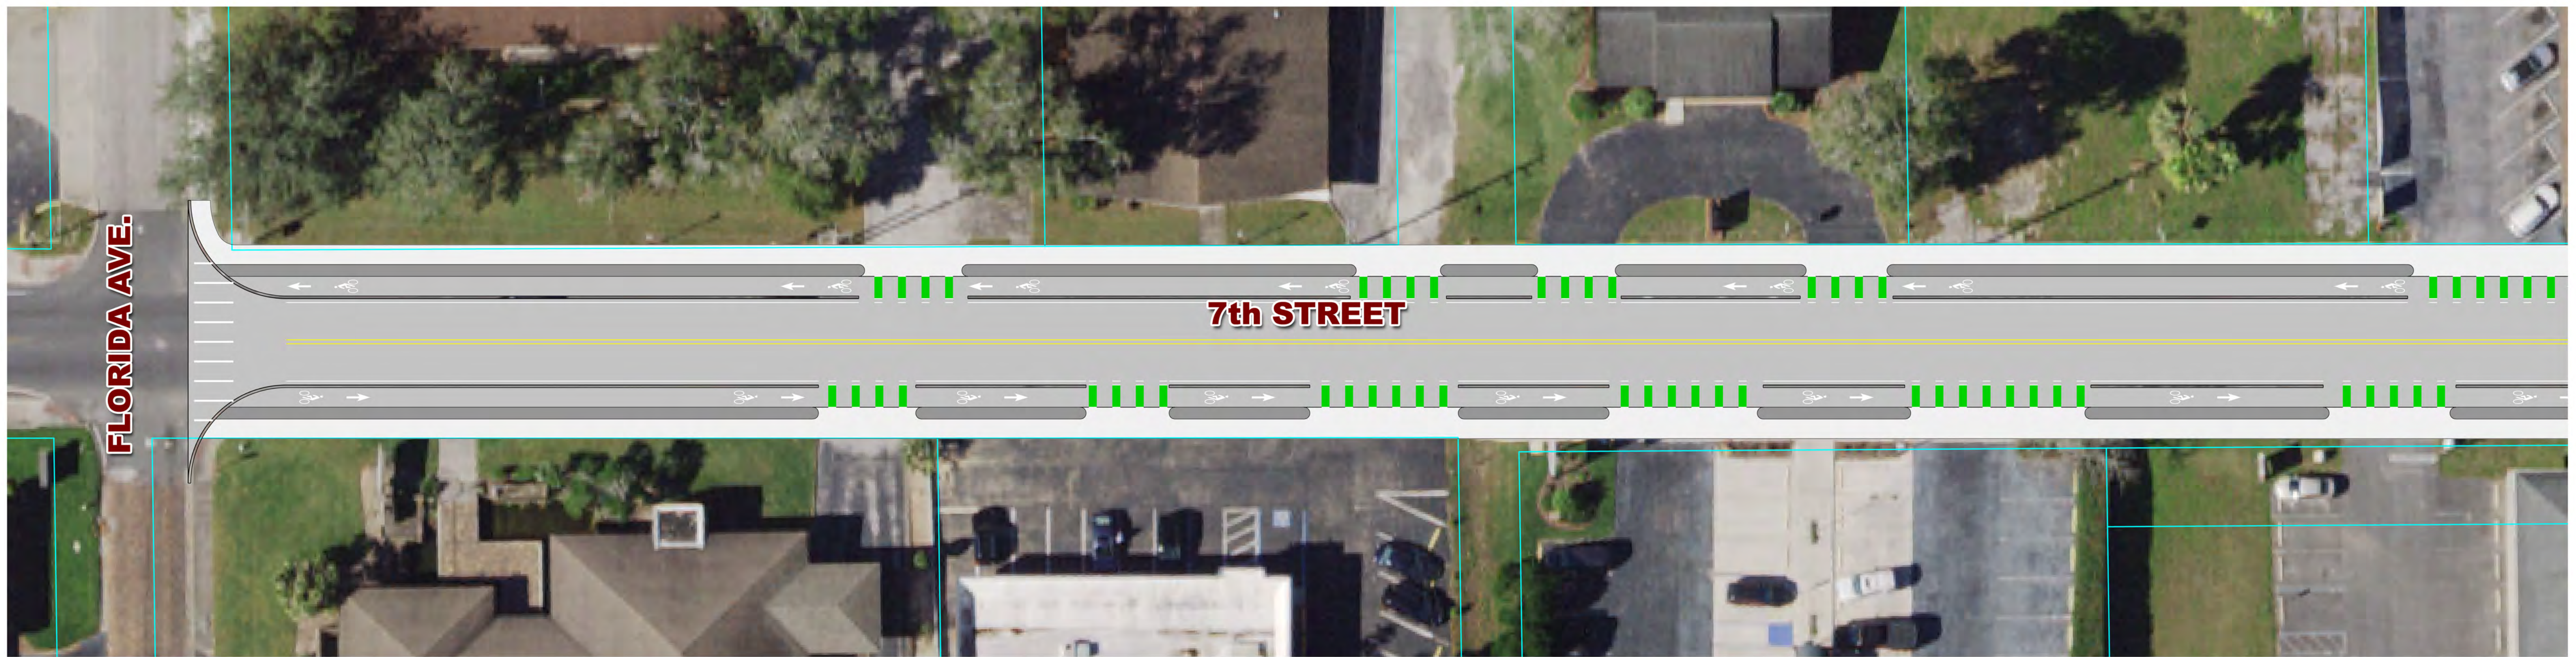


7th Street Improvement Alternatives



SECTION No. 1: From Florida Avenue to Church Avenue - Alternative "B"

ROADWAY EXHIBIT
DADE CITY, FLORIDA
AUGUST 24, 2021
PROJECT No. 2017003-040

JOHNSON
ENGINEERING

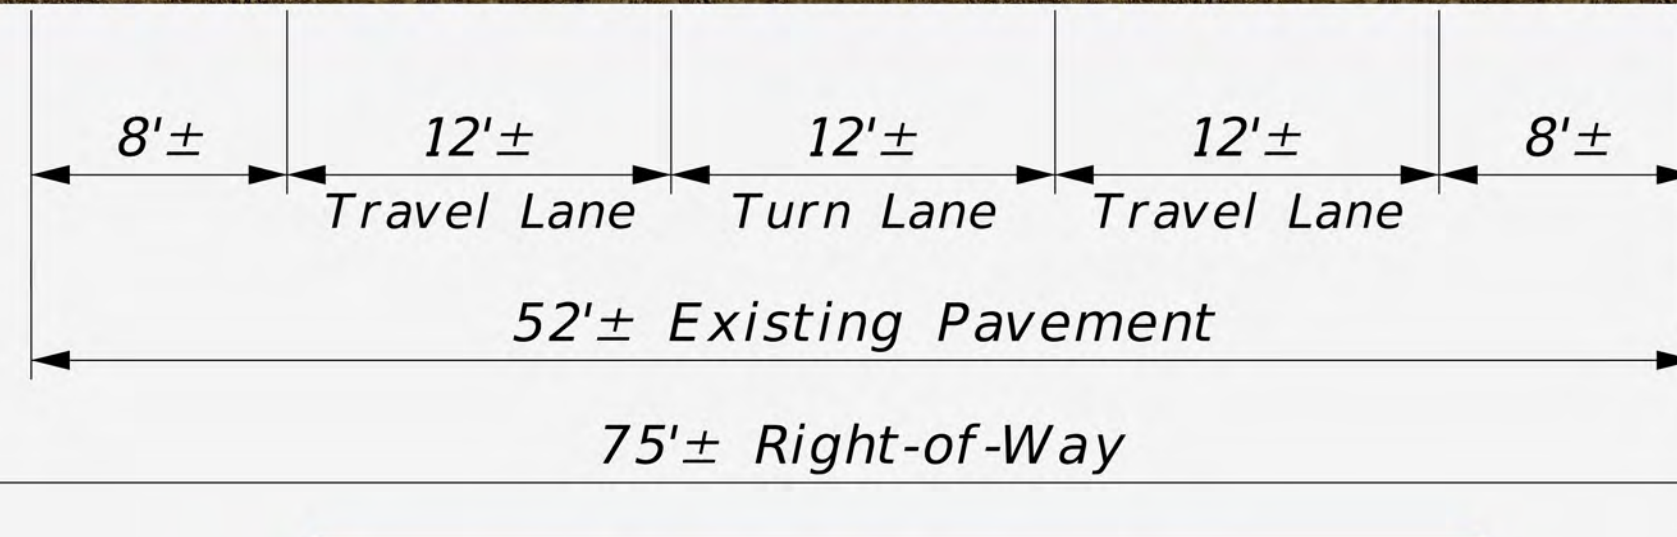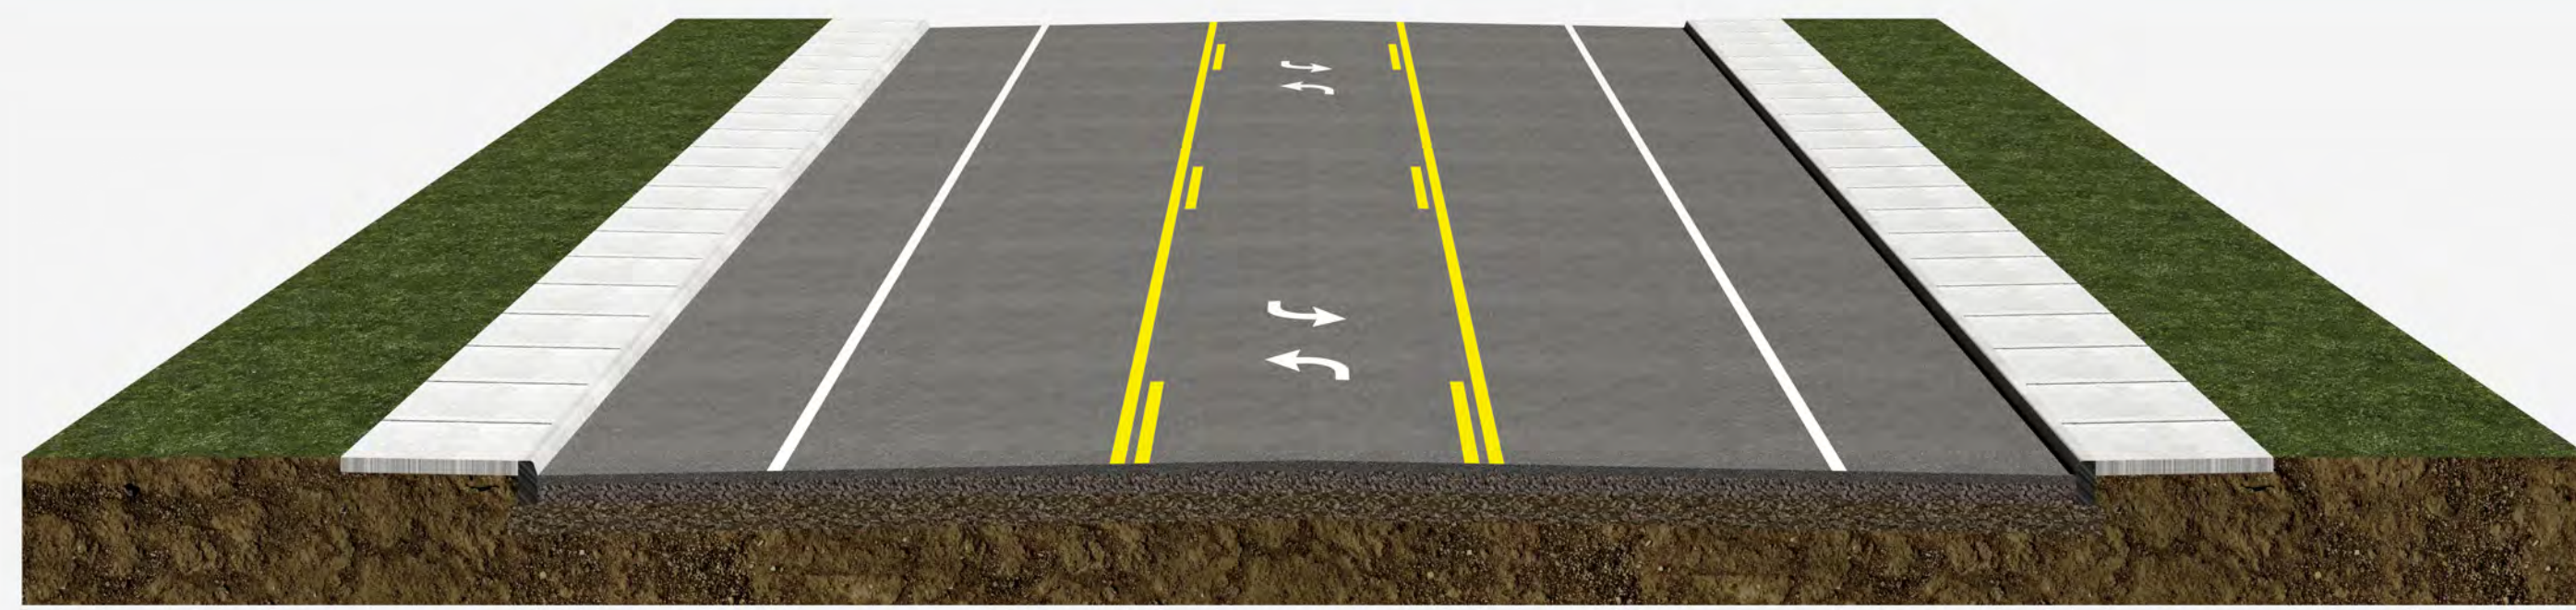


EXISTING CONDITIONS
Roadway with Parking and Opposing Turn Lanes

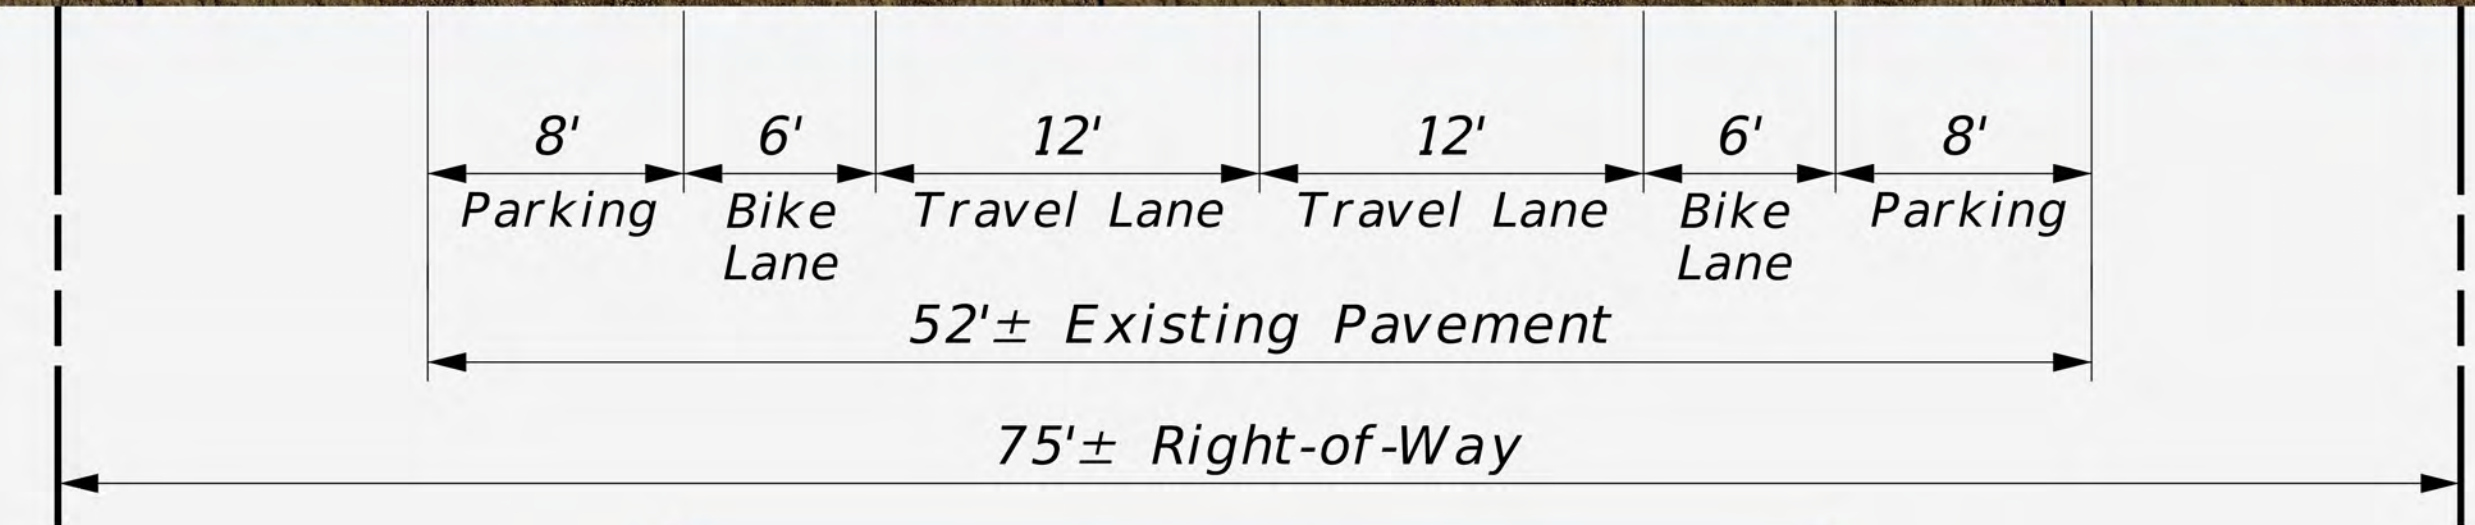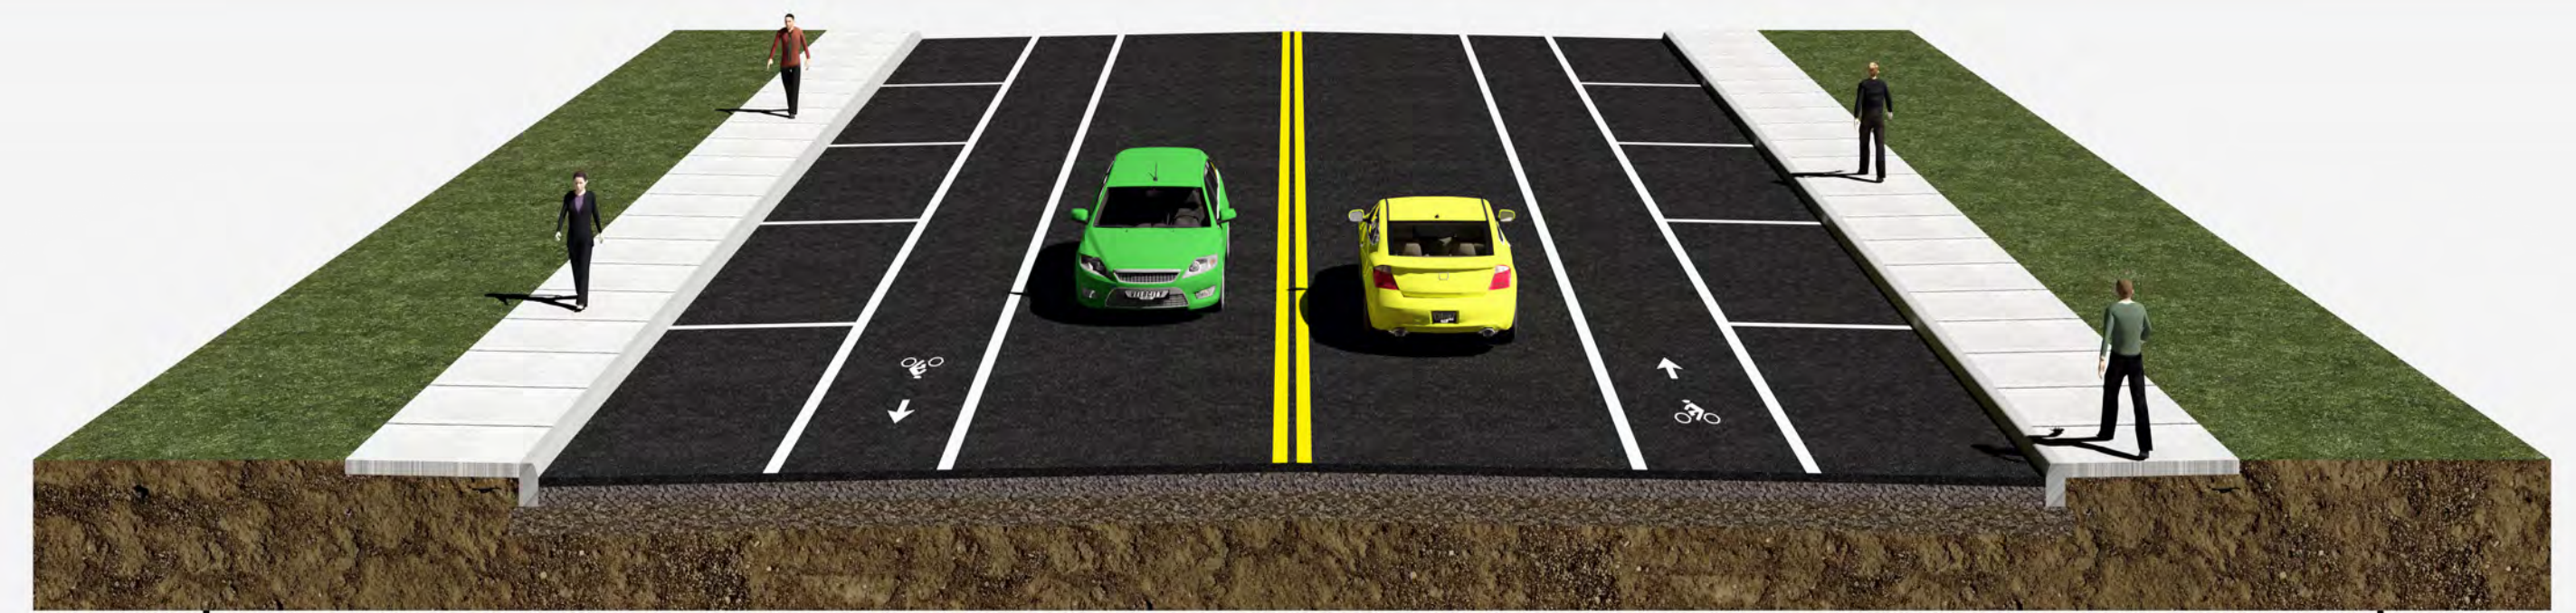

ALTERNATIVE "A"
Undivided Roadway with Bike Lane and Parking




Note: Vegetation shown for presentation only

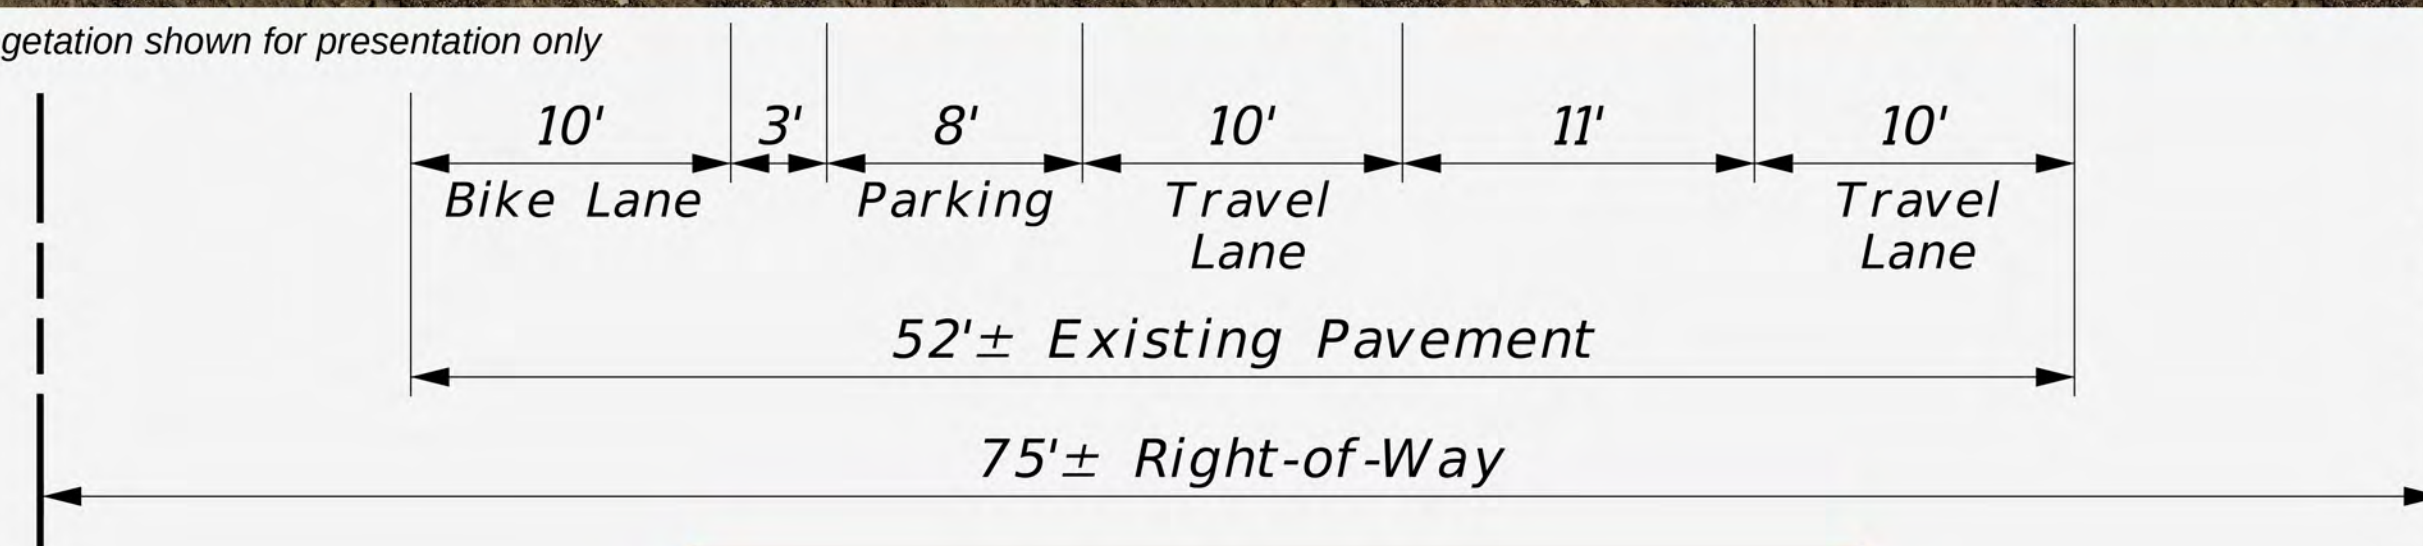

ALTERNATIVE "B"
Divided Roadway with Parking and Separated Bike Lanes



Note: Vegetation shown for presentation only

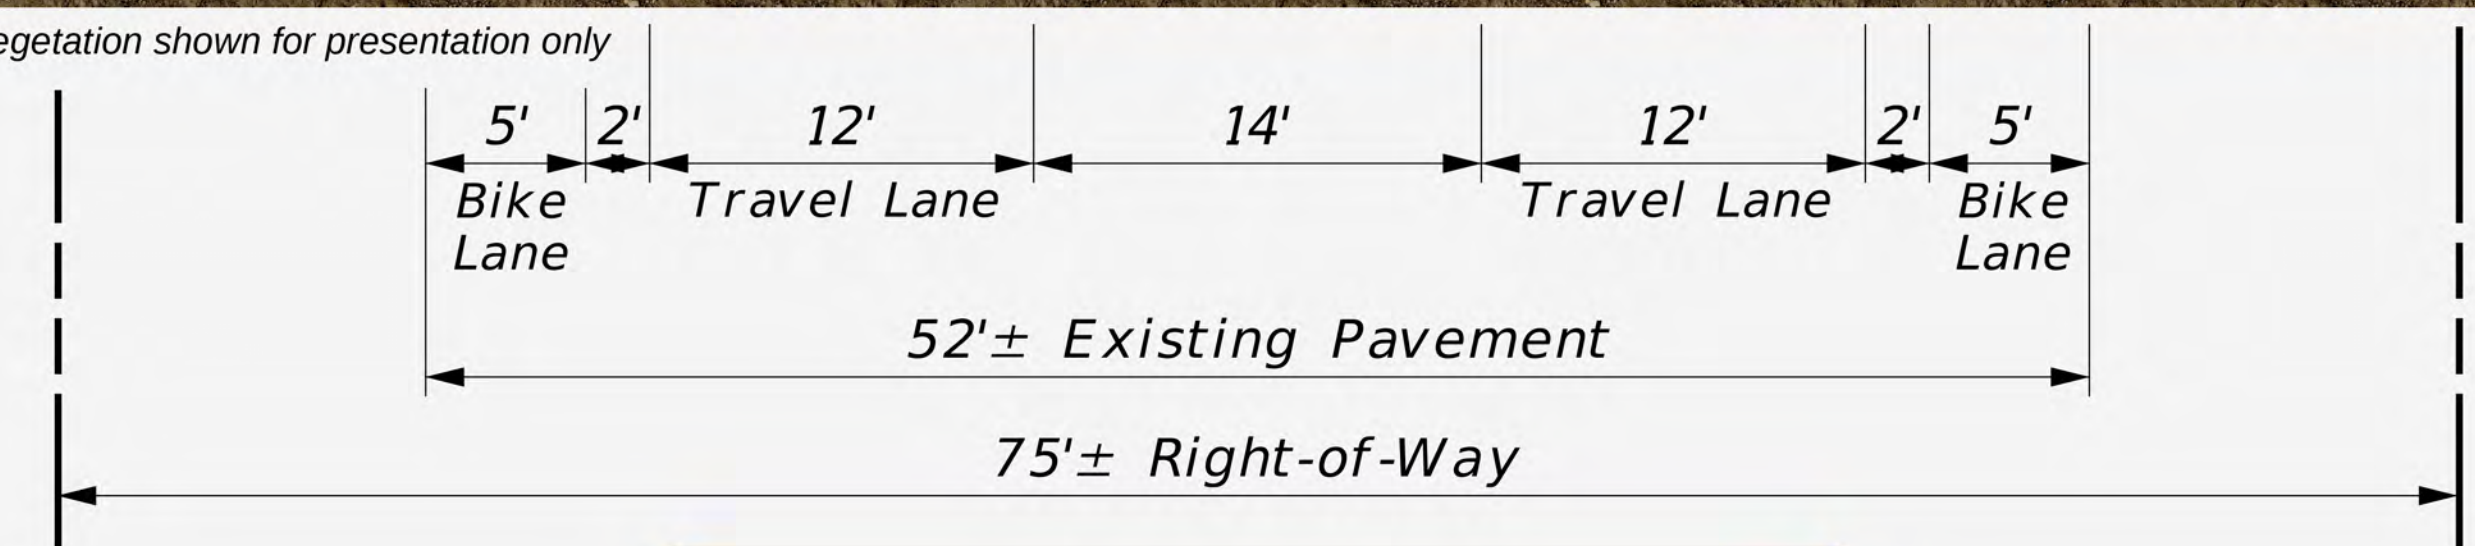

ALTERNATIVE "C"
Divided Roadway with Buffered Bike Lanes without Parking

7th Street Improvement Alternatives

SECTION No. 2: From Church Avenue to Meridian Avenue

TYPICAL SECTIONS
DADE CITY, FLORIDA
AUGUST 24, 2021
PROJECT No. 2017003-040





7th Street Improvement Alternatives

SECTION No. 2: From Church Avenue to Meridian Avenue - Alternative "A"

ROADWAY EXHIBIT
DADE CITY, FLORIDA
AUGUST 24, 2021
PROJECT No. 2017003-040

JOHNSON
ENGINEERING



7th Street Improvement Alternatives

SECTION No. 2: From Church Avenue to Meridian Avenue - Alternative "B"

ROADWAY EXHIBIT
DADE CITY, FLORIDA
AUGUST 24, 2021
PROJECT No. 2017003-040

JOHNSON
ENGINEERING




7th Street Improvement Alternatives


SECTION No. 2: From Church Avenue to Meridian Avenue - Alternative "C"

ROADWAY EXHIBIT
DADE CITY, FLORIDA
AUGUST 24, 2021
PROJECT No. 2017003-040

JOHNSON
ENGINEERING

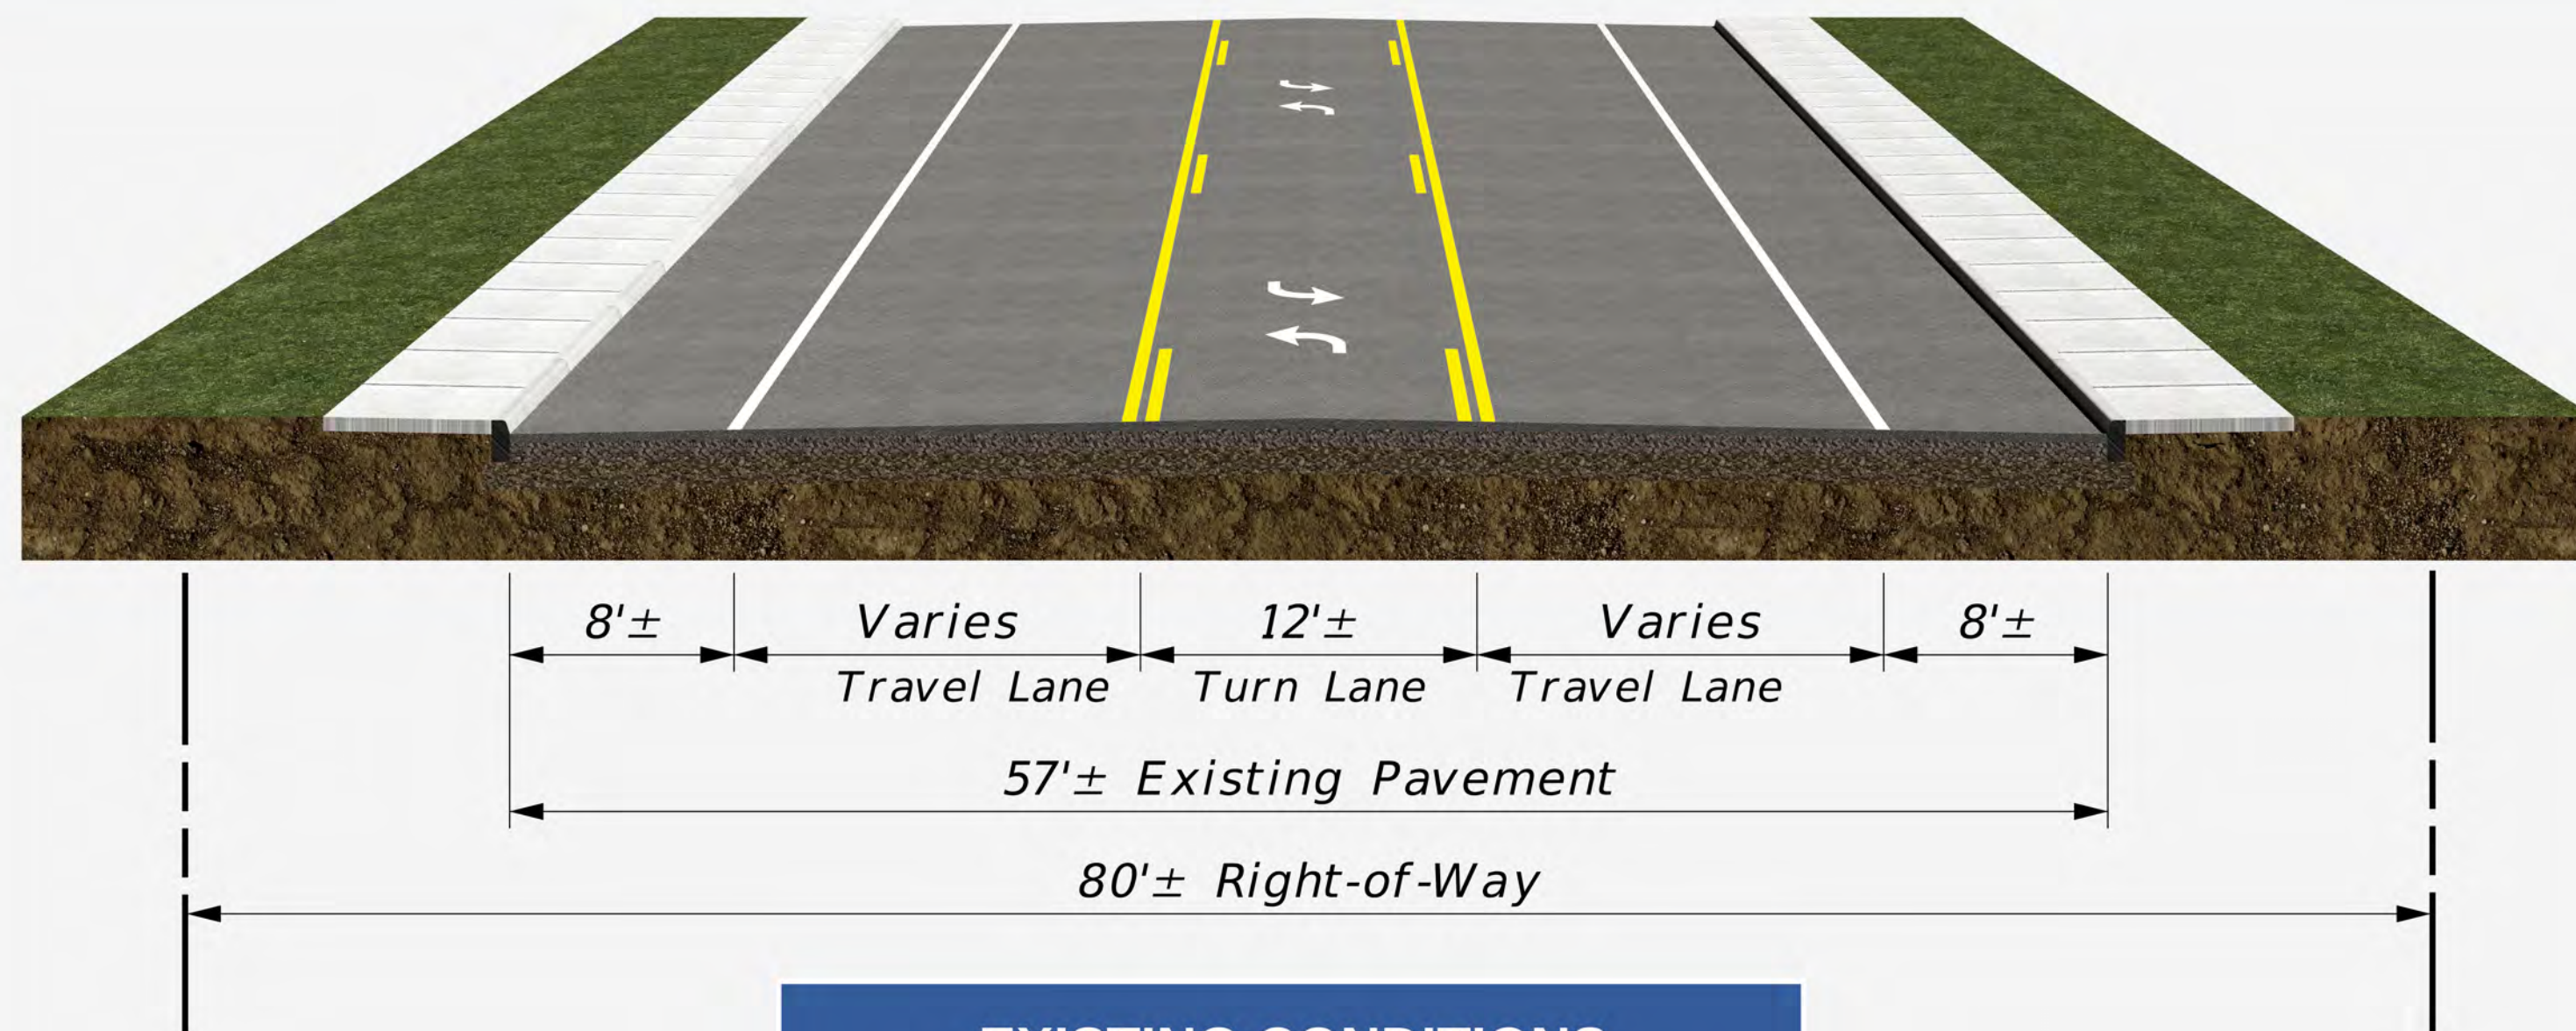

EXISTING CONDITIONS
 Roadway with Parking and Opposing Turn Lanes

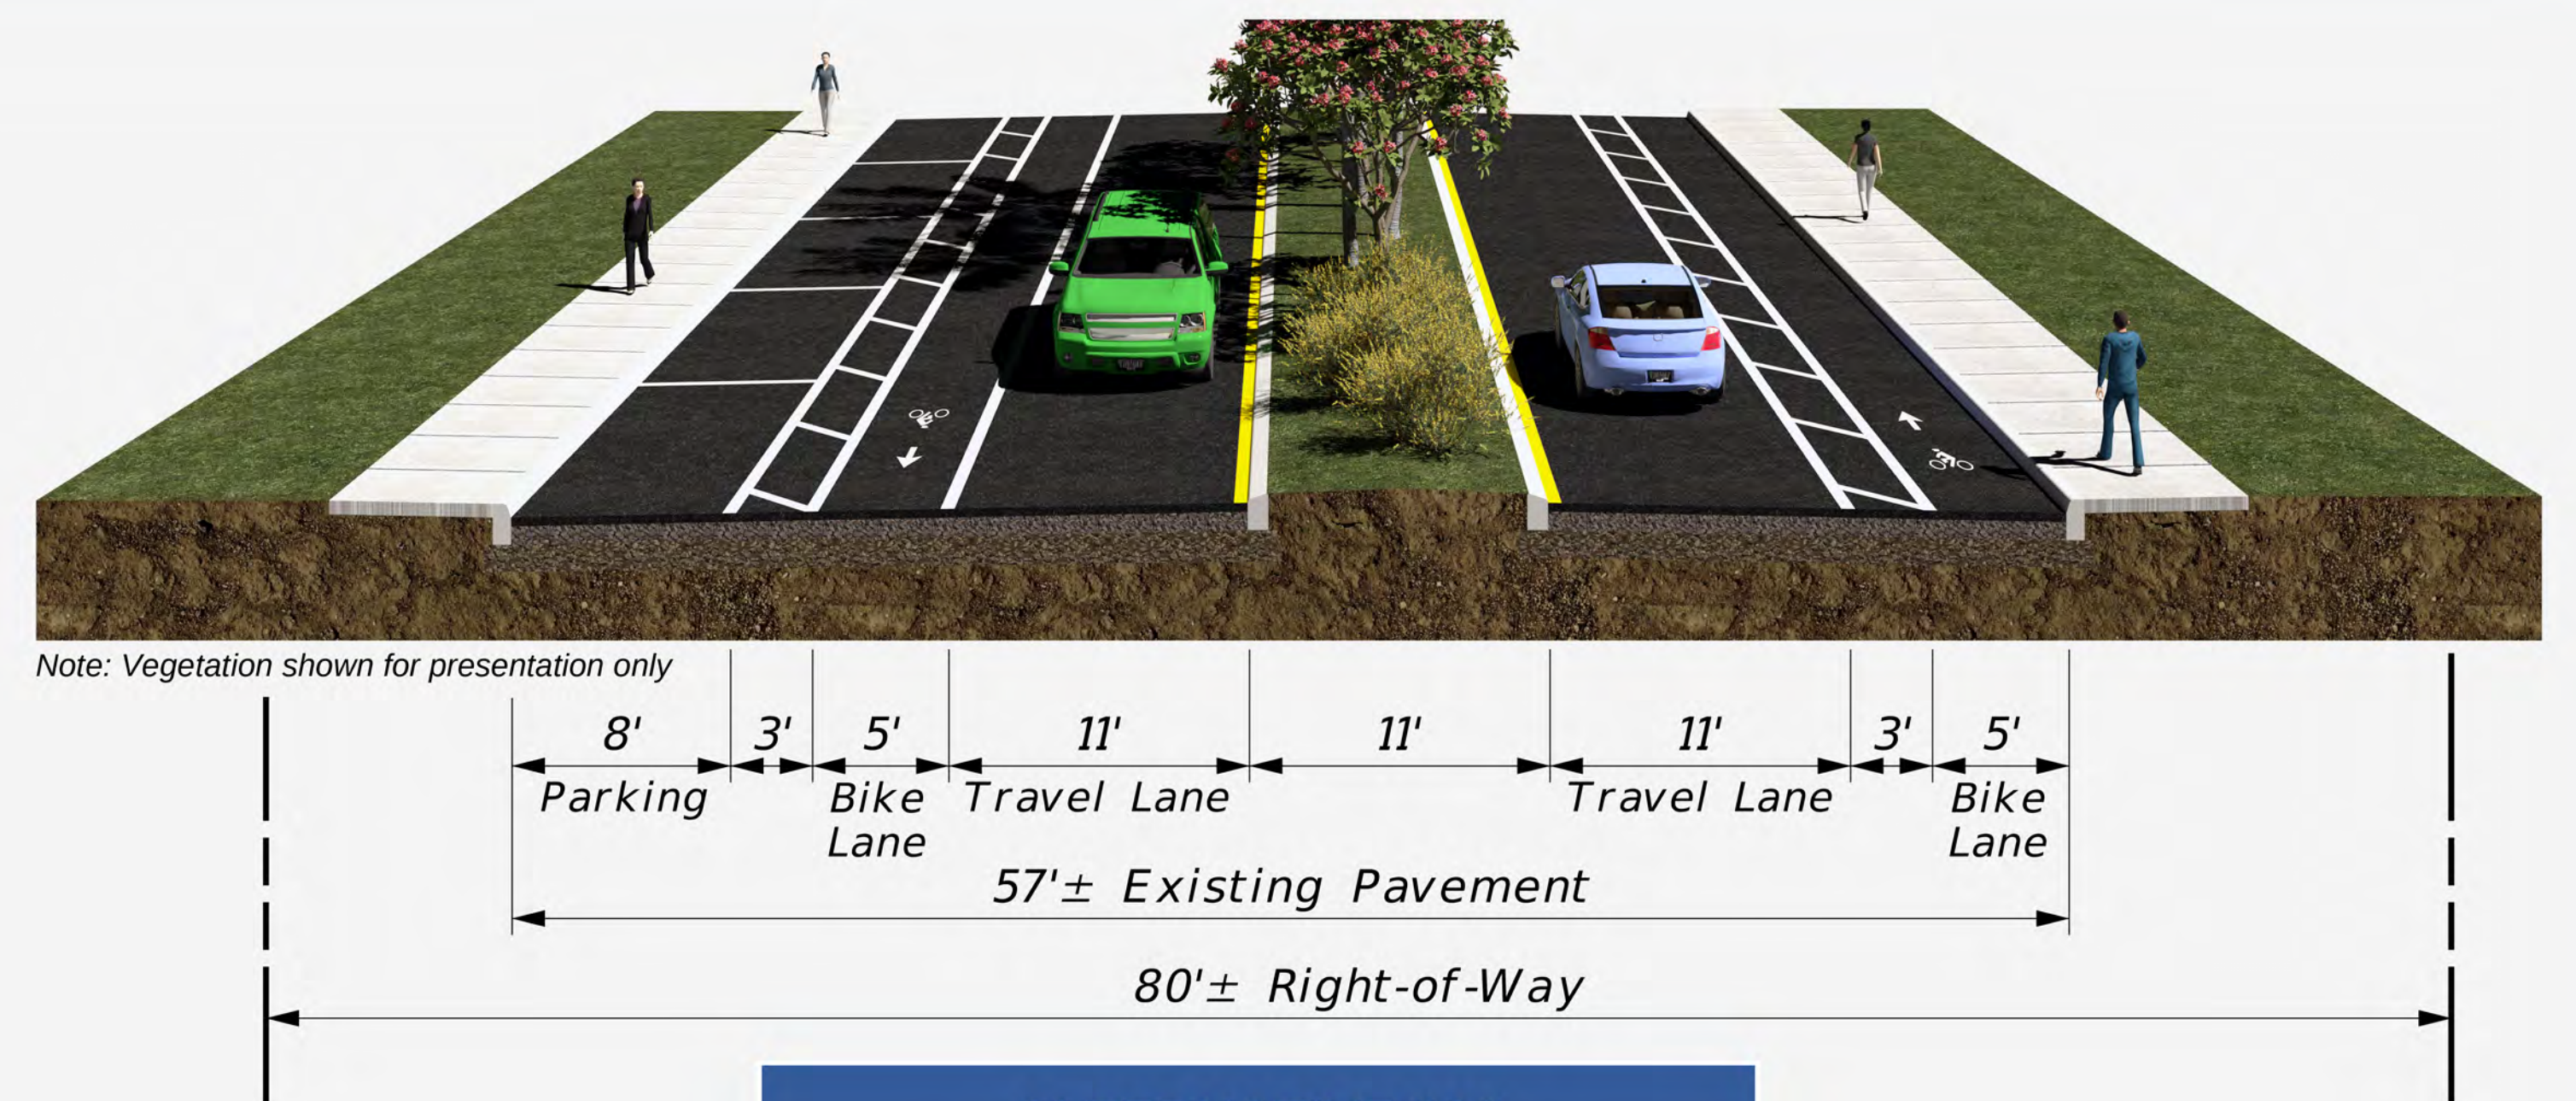

ALTERNATIVE "A"
 Undivided Roadway with Bike Lane and Parking



ALTERNATIVE "B"
 Divided Roadway with Parking and Separated Bike Lanes



ALTERNATIVE "C"
 Divided Roadway with Buffered Bike Lanes without Parking

7th Street Improvement Alternatives

SECTION No. 3: From Meridian Avenue to Martin Luther King Jr. Boulevard

TYPICAL SECTIONS
 DADE CITY, FLORIDA
 AUGUST 24, 2021
 PROJECT No. 2017003-040





7th Street Improvement Alternatives

SECTION No. 3: From Meridian Avenue to Martin Luther King Jr. Boulevard - Alternative "A"

ROADWAY EXHIBIT
DADE CITY, FLORIDA
AUGUST 24, 2021
PROJECT No. 2017003-040





7th Street Improvement Alternatives

SECTION No. 3: From Meridian Avenue to Martin Luther King Jr. Boulevard - Alternative "A"

ROADWAY EXHIBIT
DADE CITY, FLORIDA
AUGUST 24, 2021
PROJECT No. 2017003-040





7th Street Improvement Alternatives

SECTION No. 3: From Meridian Avenue to Martin Luther King Jr. Boulevard - Alternative "B"

ROADWAY EXHIBIT
DADE CITY, FLORIDA
AUGUST 24, 2021
PROJECT No. 2017003-040

JOHNSON
ENGINEERING



7th Street Improvement Alternatives

SECTION No. 3: From Meridian Avenue to Martin Luther King Jr. Boulevard - Alternative "B"

ROADWAY EXHIBIT
DADE CITY, FLORIDA
AUGUST 24, 2021
PROJECT No. 2017003-040

JOHNSON
ENGINEERING



7th Street Improvement Alternatives

SECTION No. 3: From Meridian Avenue to Martin Luther King Jr. Boulevard - Alternative "C"

ROADWAY EXHIBIT
DADE CITY, FLORIDA
AUGUST 24, 2021
PROJECT No. 2017003-040






7th Street Improvement Alternatives



SECTION No. 3: From Meridian Avenue to Martin Luther King Jr. Boulevard - Alternative "C"

ROADWAY EXHIBIT
DADE CITY, FLORIDA
AUGUST 24, 2021
PROJECT No. 2017003-040

JOHNSON
ENGINEERING

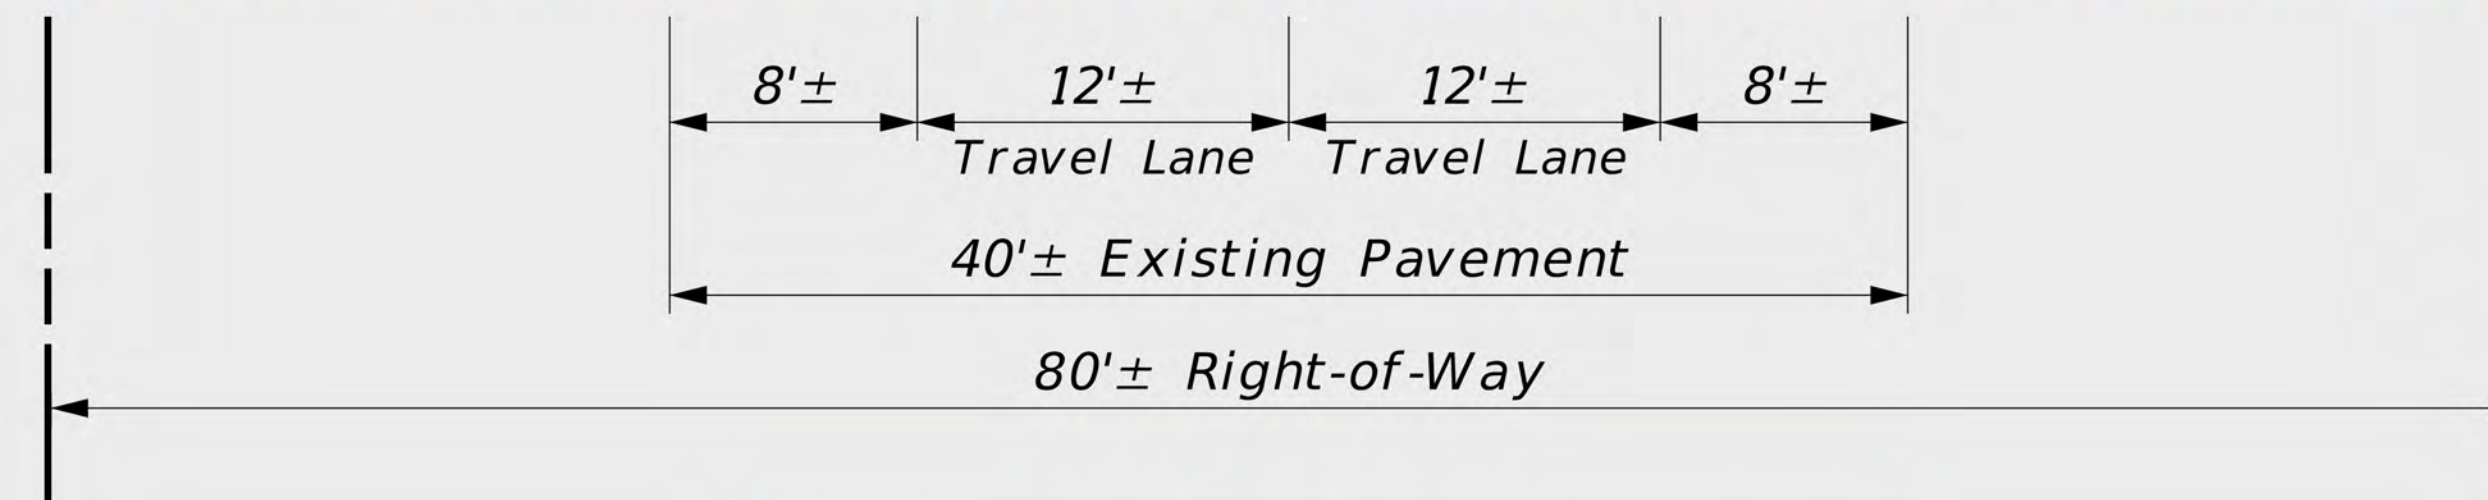


EXISTING TYPICAL SECTION
Undivided Roadway with Parking

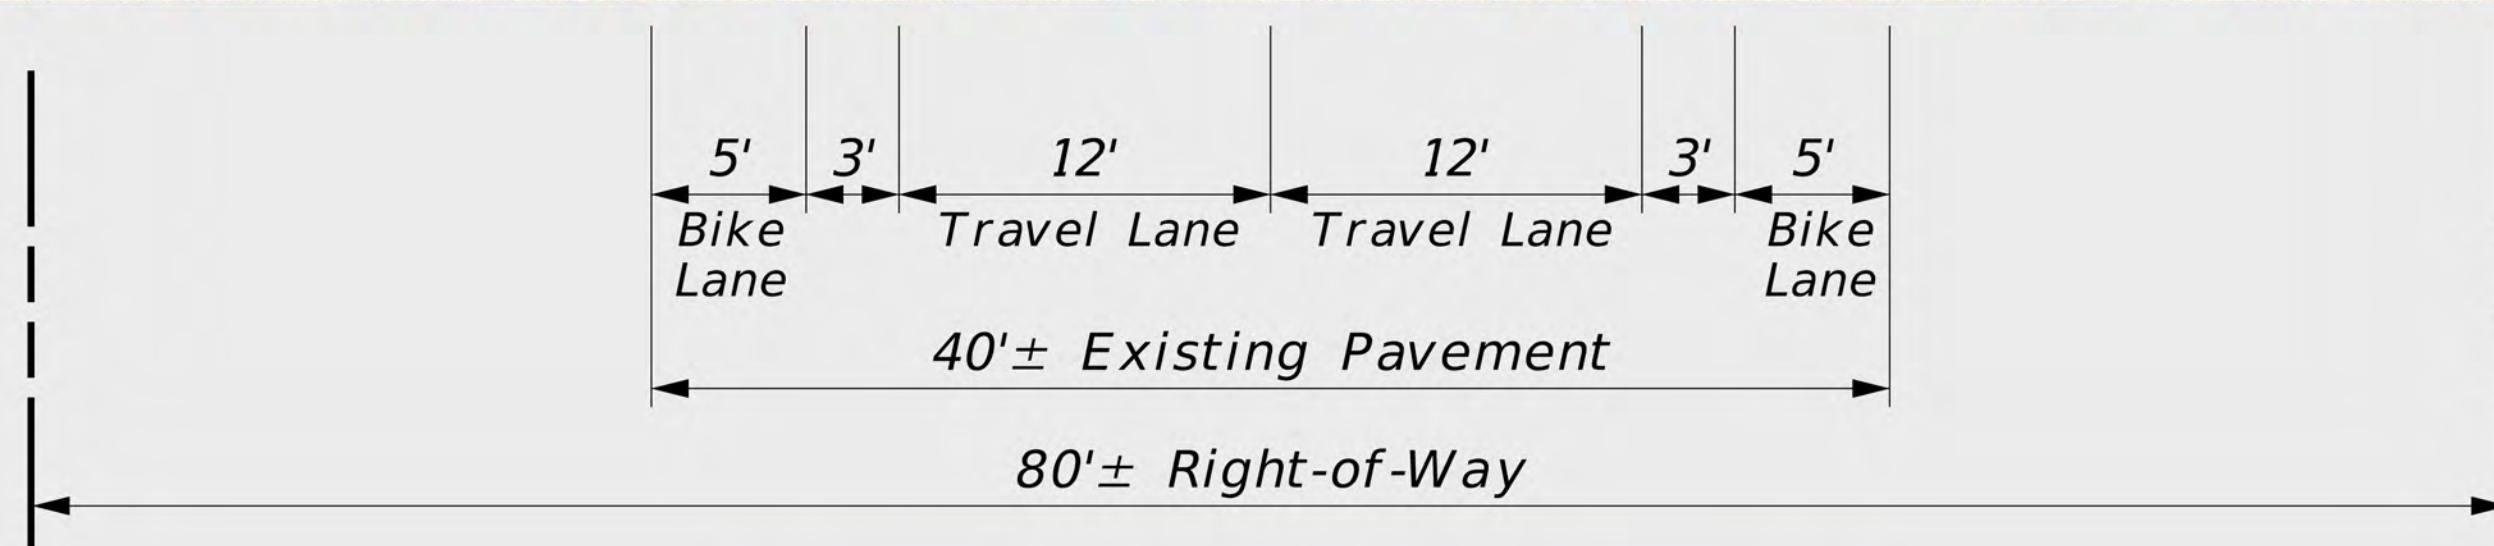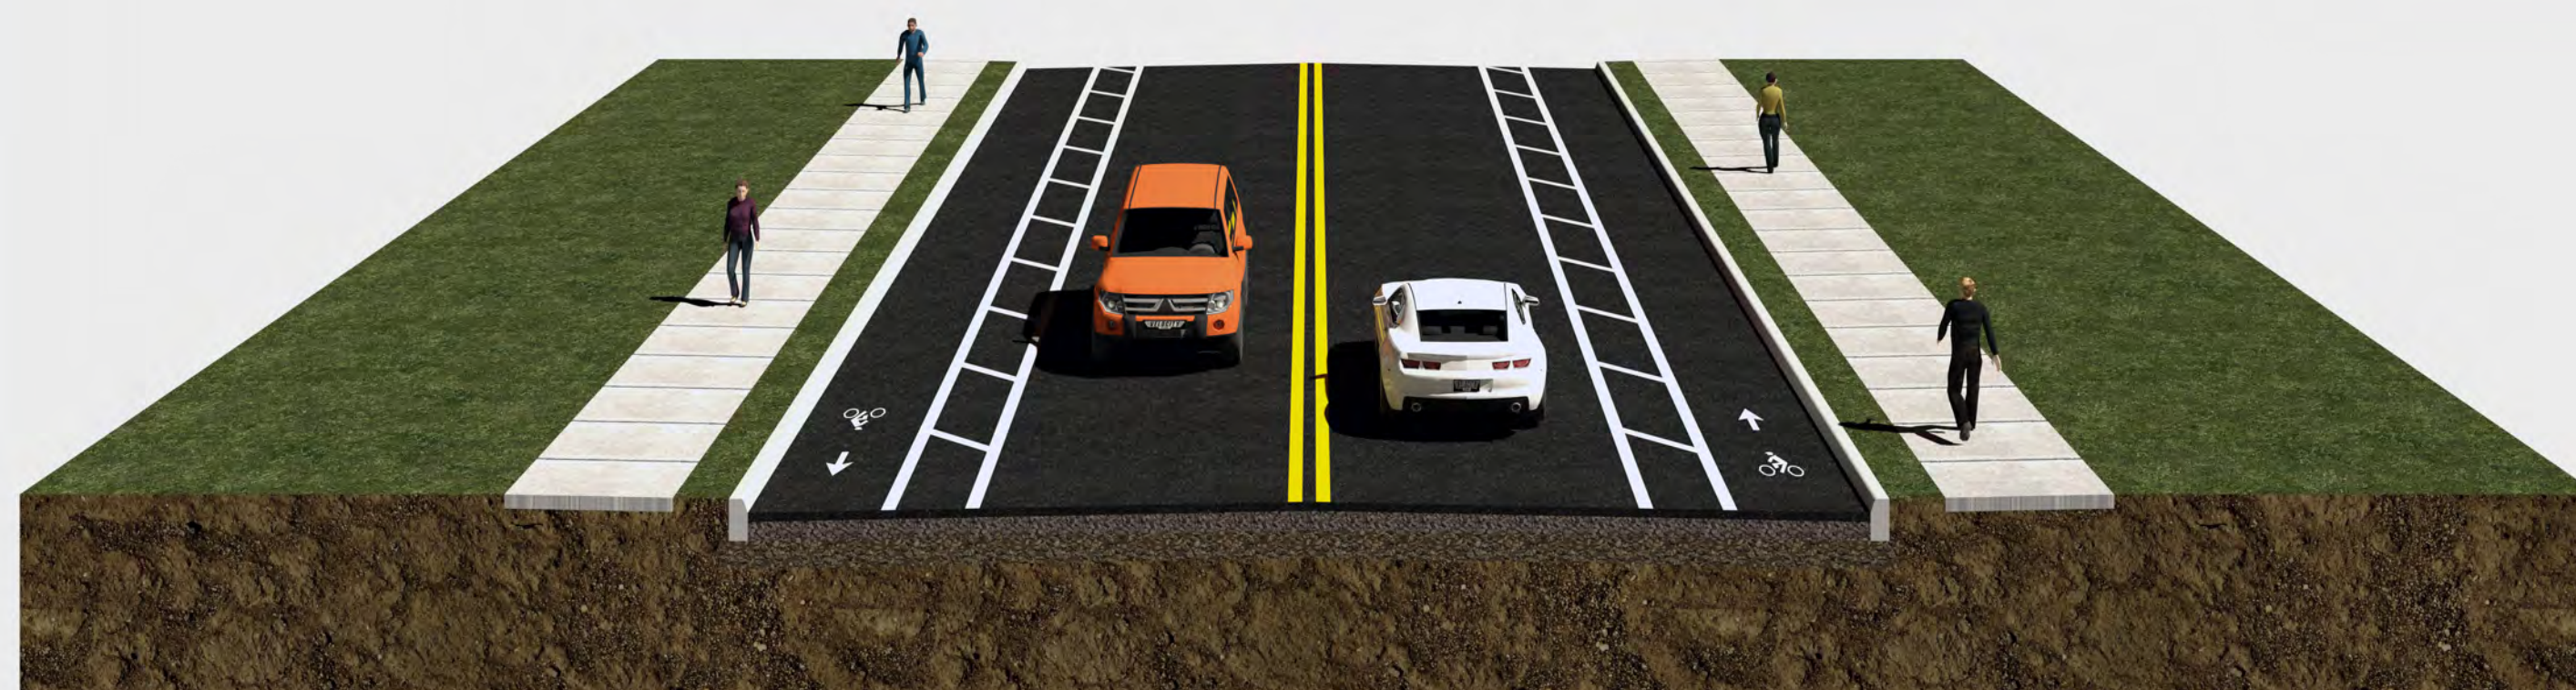

ALTERNATIVE "A"
Undivided Roadway with Buffer Bike Lanes



Note: Vegetation shown for presentation only

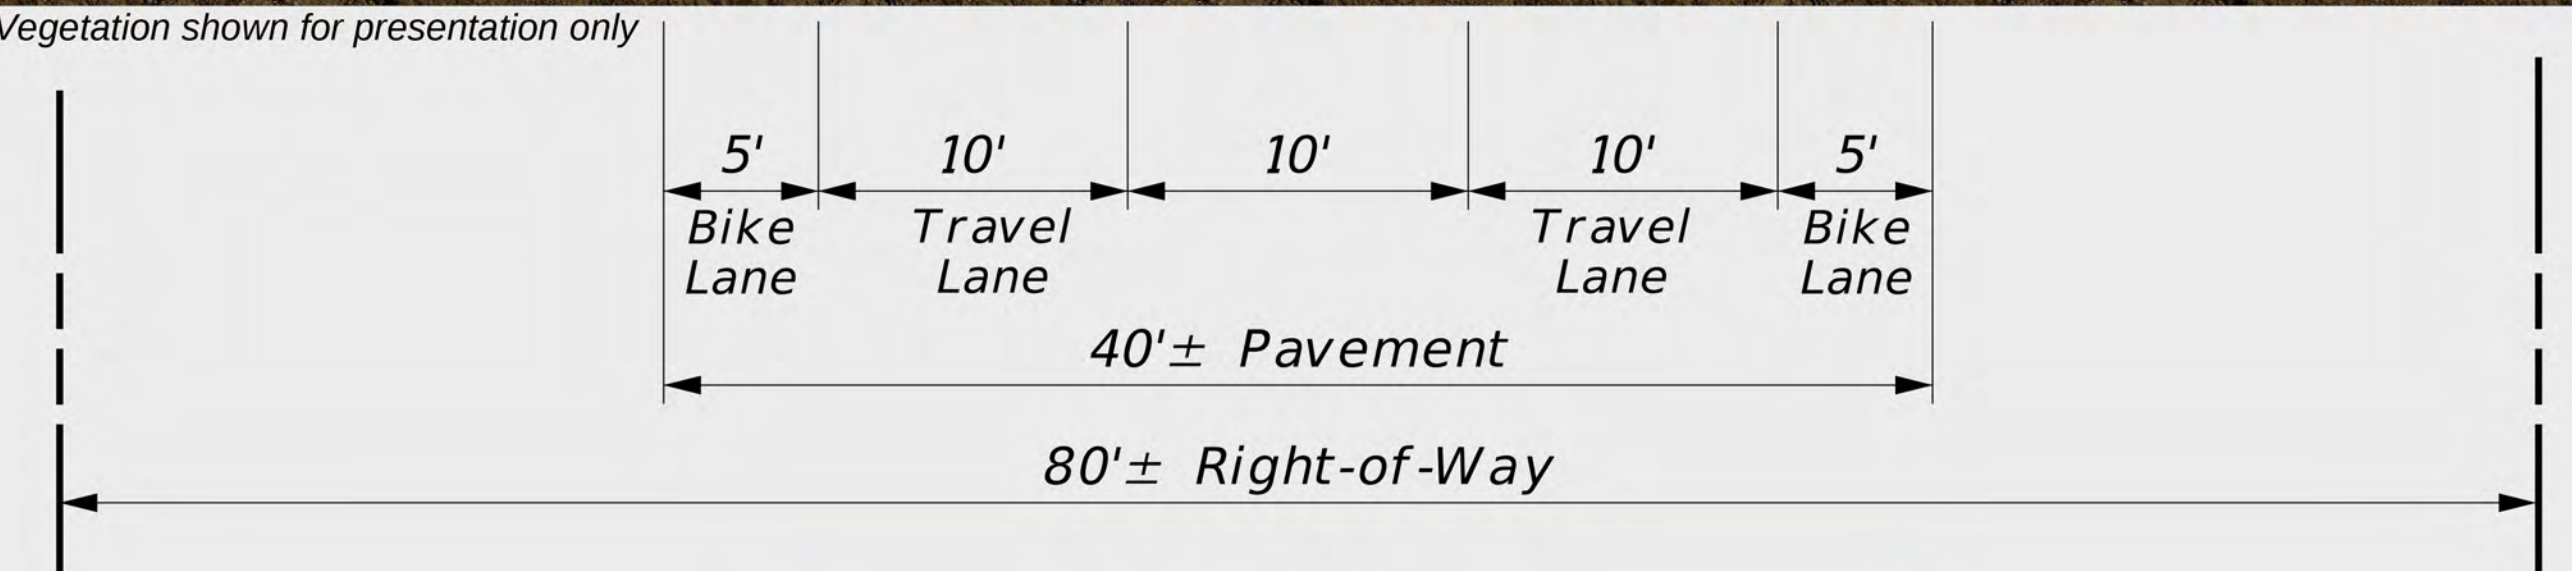

ALTERNATIVE "B"
Divided Roadway with Landscaped Bike Lanes

7th Street Improvement Alternatives

SECTION No. 4: From Martin Luther King Jr. Boulevard to Pond Avenue

TYPICAL SECTIONS
DADE CITY, FLORIDA
AUGUST 24, 2021
PROJECT No. 2017003-040





7th Street Improvement Alternatives

SECTION No. 4: From Martin Luther King Jr. Boulevard to Pond Avenue - Alternative "A"

ROADWAY EXHIBIT
DADE CITY, FLORIDA
AUGUST 24, 2021
PROJECT No. 2017003-040

JOHNSON
ENGINEERING



7th Street Improvement Alternatives

SECTION No. 4: From Martin Luther King Jr. Boulevard to Pond Avenue - Alternative "B"

ROADWAY EXHIBIT
DADE CITY, FLORIDA
AUGUST 24, 2021
PROJECT No. 2017003-040

JOHNSON
ENGINEERING